


D R A W I N G S C H E D U L E

DWG No.	DRAWING NAME	SIZE	REV.	REV. DATE	DWG No.	DRAWING NAME	SIZE	REV.	REV. DATE	DWG No.	DRAWING NAME	SIZE	REV.	REV. DATE
SCHEDULES					DETAILS									
MDE-05-001	DRAWING SCHEDULE & FINISH SCHEDULE	A3	02	NOV. 07, 2018	MDE-05-300	METAL PIPE RAILING DETAILS	A3	00	NOV. 07, 2018					
LAYOUT PLANS														
MDE-05-100	FLOOR PLAN	A3	02	NOV. 07, 2018										
MDE-05-101	FLOOR FINISH PLAN	A3	02	NOV. 07, 2018										
MDE-05-102	REFLECTED CEILING PLAN	A3	02	NOV. 07, 2018										
ELEVATIONS														
MDE-05-200	FACADE ELEVATION	A3	01	SEPT. 12, 2018										
MDE-05-201	INTERIOR ELEVATION 1	A3	02	NOV. 07, 2018										
MDE-05-202	INTERIOR ELEVATION 2	A3	02	NOV. 07, 2018										
MDE-05-203	INTERIOR ELEVATION 3	A3	02	NOV. 07, 2018										
MDE-05-204	INTERIOR ELEVATION 4	A3	01	NOV. 07, 2018										

FLOOR FINISH		WALL FINISH		PAINT FINISHES		WOOD FINISH		GLASS/ACRYLIC FINISHES		FABRIC FINISHES	
CRO3-01	CEMENT SCREED W/ POLYURETHANE COATING COLOR: DARK GREY	CRO3-02	CEMENT SCREED COLOR: GREY	PT03-01	PAINT: COLOR: BLUE FINISH:MATTE LOCATION: FRP COLUMN, WATER TANKS & PIPES	TB03-01	TIMBER FINISH LOCATION: FACADE	ACO3-01	ACRYLIC TUBE COLOR: CLEAR LOCATION: WATER TANKS	FB03-01	BLACK FABRIC
		CRO3-03	CEMENT SCREED COLOR: SANDY BEIGE	PT03-02	PAINT: COLOR: ORANGE FINISH:MATTE LOCATION: WATER TANKS & PIPES	SPECIAL FINISH		ACO3-02	ACRYLIC PANEL COLOR: MILKY WHITE LOCATION: LIGHTBOX SIGNAGE	GRAPHIC FINISH	
				PT03-03	PAINT: COLOR: YELLOW FINISH:MATTE LOCATION: WATER TANKS & PIPES			GLO3-01	TINTED GLASS COLOR: BLACK LOCATION: FACADE WINDOW	FLO3-01 INKJET PRINT GRAPHIC STICKER	
				PT03-04	PAINT: COLOR: LIGHT BLUE FINISH:MATTE LOCATION: WATER TANKS & PIPES						
				PT03-05	PAINT: COLOR: BLACK FINISH:MATTE LOCATION: CEILING						
				PT03-06	PAINT: COLOR: BEIGE FINISH:MATTE LOCATION: FACADE						

NOT FOR CONSTRUCTION

REVIEW OF SHOP DRAWING			REVISIONS		GENERAL NOTES	PROJECT	DRAWING TITLE		DATE	REVISION
DESCRIPTION :	DATE :	SIGNED BY:	REVISION NO:	DESCRIPTION :	DATE :	<div> Kingsmen Exhibits Pte Ltd Kingsmen Creative Centre Changi South Link Lane Singapore 488118 Tel (65) 6 88 000 88 Fax (65) 6 88 000 76 www.kingsmen-int.com</div>	MONOPOLY DREAMS THE PEAK GALLERIA, HONG KONG	SCALE	PILOT DATE	DRAWING NUMBER
APPROVED FOR CONSTRUCTION										
APPROVED WITH COMMENTS RESUBMISSION REQUIRED										
APPROVED WITH COMMENTS NO RESUBMISSION REQUIRED										
DISAPPROVED RESUBMISSION REQUIRED										
					1. Contractors to verify all site dimensions. 2. Contractor is responsible for notifying Kingsmen if confusion arises on site or if dimensions and/or details are missing from drawing set before proceeding at site. 3. All wood grain on moveable and built-in furniture is to run in the direction as indicated by arrows on drawings. 4. No part of the work may be reproduced or used in any form or by any means without written permission from the publisher. 5. All prints, specifications and their copyright are the property of Kingsmen and shall be returned at the completion of the work.	6. All dimensions shall be checked on site before commencing any work or shop drawing. Any discrepancies occurring in the drawings must be referred to the office before the commencement of any work or the contractor shall bear the full responsibility for the same. 7. Do not scale drawings. 8. Figure dimensions shall be taken in preference to scaled dimensions.				
								A3 A5 SHOWN	08 Feb 2018	MDE-05-001
								DRAWN BY	CHECKED BY	© COPYRIGHT
								FAPO	YSL/N	THIS DRAWING/ DESIGN IS COPYRIGHT RESERVED.

WINDOWS IN TINTED GLASS FINISH
GLO3-01

FACADE IN BRICK WALL FINISH
BRO3-01

FRP COLUMN CLADDING IN
PAINT FINISH
PTO3-01
PTO3-04

WALL IN INKJET PRINT
GRAPHIC FINISH
FLO3-01

WALL IN CEMENT SCREED
FINISH
CRO3-02

CUSTOMIZED FRP WATER
TANKS/PIPES IN PAINT FINISH
PTO3-01

BLACK FABRIC CURTAIN
FB03-01

WALL IN CEMENT SCREED
FINISH
CRO3-02

CUSTOMIZED FRP WATER
TANKS/PIPES IN PAINT FINISH
PTO3-02

CUSTOMIZED METAL
PIPE RAILING
PTO3-02


CUSTOMIZED METAL
PIPE RAILING
PTO3-04

CUSTOMIZED METAL
PIPE RAILING
PTO3-03

CUSTOMIZED FRP WATER
TANKS/PIPES IN PAINT FINISH
PTO3-04

WALL IN CEMENT SCREED
FINISH
CRO3-02

CUSTOMIZED FRP WATER
TANKS/PIPES IN PAINT FINISH
PTO3-03

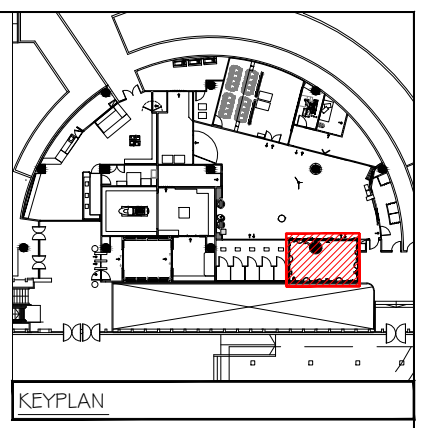

A
100
FLOOR PLAN
SCALE: 1:30

NOT FOR CONSTRUCTION

REVIEW OF SHOP DRAWING		
DESCRIPTION :	DATE :	SIGNED BY :
APPROVED FOR CONSTRUCTION		
APPROVED WITH COMMENTS RESUBMISSION REQUIRED		
APPROVED WITH COMMENTS NO RESUBMISSION REQUIRED		
DISAPPROVED RESUBMISSION REQUIRED		

REVISIONS		
REVISION NO.	DESCRIPTION :	DATE :

GENERAL NOTES

1. Contractors to verify all site dimensions.

2. Contractor is responsible for notifying Kingsmen if confusion arises on site or if dimensions and/or details are missing from drawing set before proceeding at site.

3. All wood grain on moveable and built-in furniture is to run in the direction as indicated by arrows on drawings.

4. No part of this work may be reproduced or used in any form or by any means without written permission from the publisher.

5. All prints, specifications and their copyright are the property of Kingsmen and shall be returned at the completion of the work.

6. All dimensions shall be checked on site before commencing any work or shop drawings. Any discrepancies occurring in the drawings must be referred to this office before the commencement of any work or the contractor shall bear the full responsibility for the same.

7. Do not scale drawings.

8. Figured dimensions shall be taken in preference to scaled dimensions.

Kingsmen
Kingsmen Exhibits Pte Ltd
Kingsmen Creative Centre
3 Changi South Lane
Singapore 486118
Tel (65) 6 88 000 88
Fax (65) 6 88 000 78
www.kingsmen-int.com

PROJECT
MONOPOLY DREAMS
THE PEAK GALLERIA, HONG KONG


DRAWING TITLE
**ZONE 3: WATER WORKS
FLOOR PLAN**

SCALE: A3 AS SHOWN
PILOT DATE: 08 Feb 2018
DRAWN BY: FAPO
CHECKED BY: YS/LN



DATE: 7 November 2018
REVISION: 02


DRAWING NUMBER
MDE-05-100



© COPYRIGHT
THIS DRAWING/ DESIGN IS COPYRIGHT RESERVED.

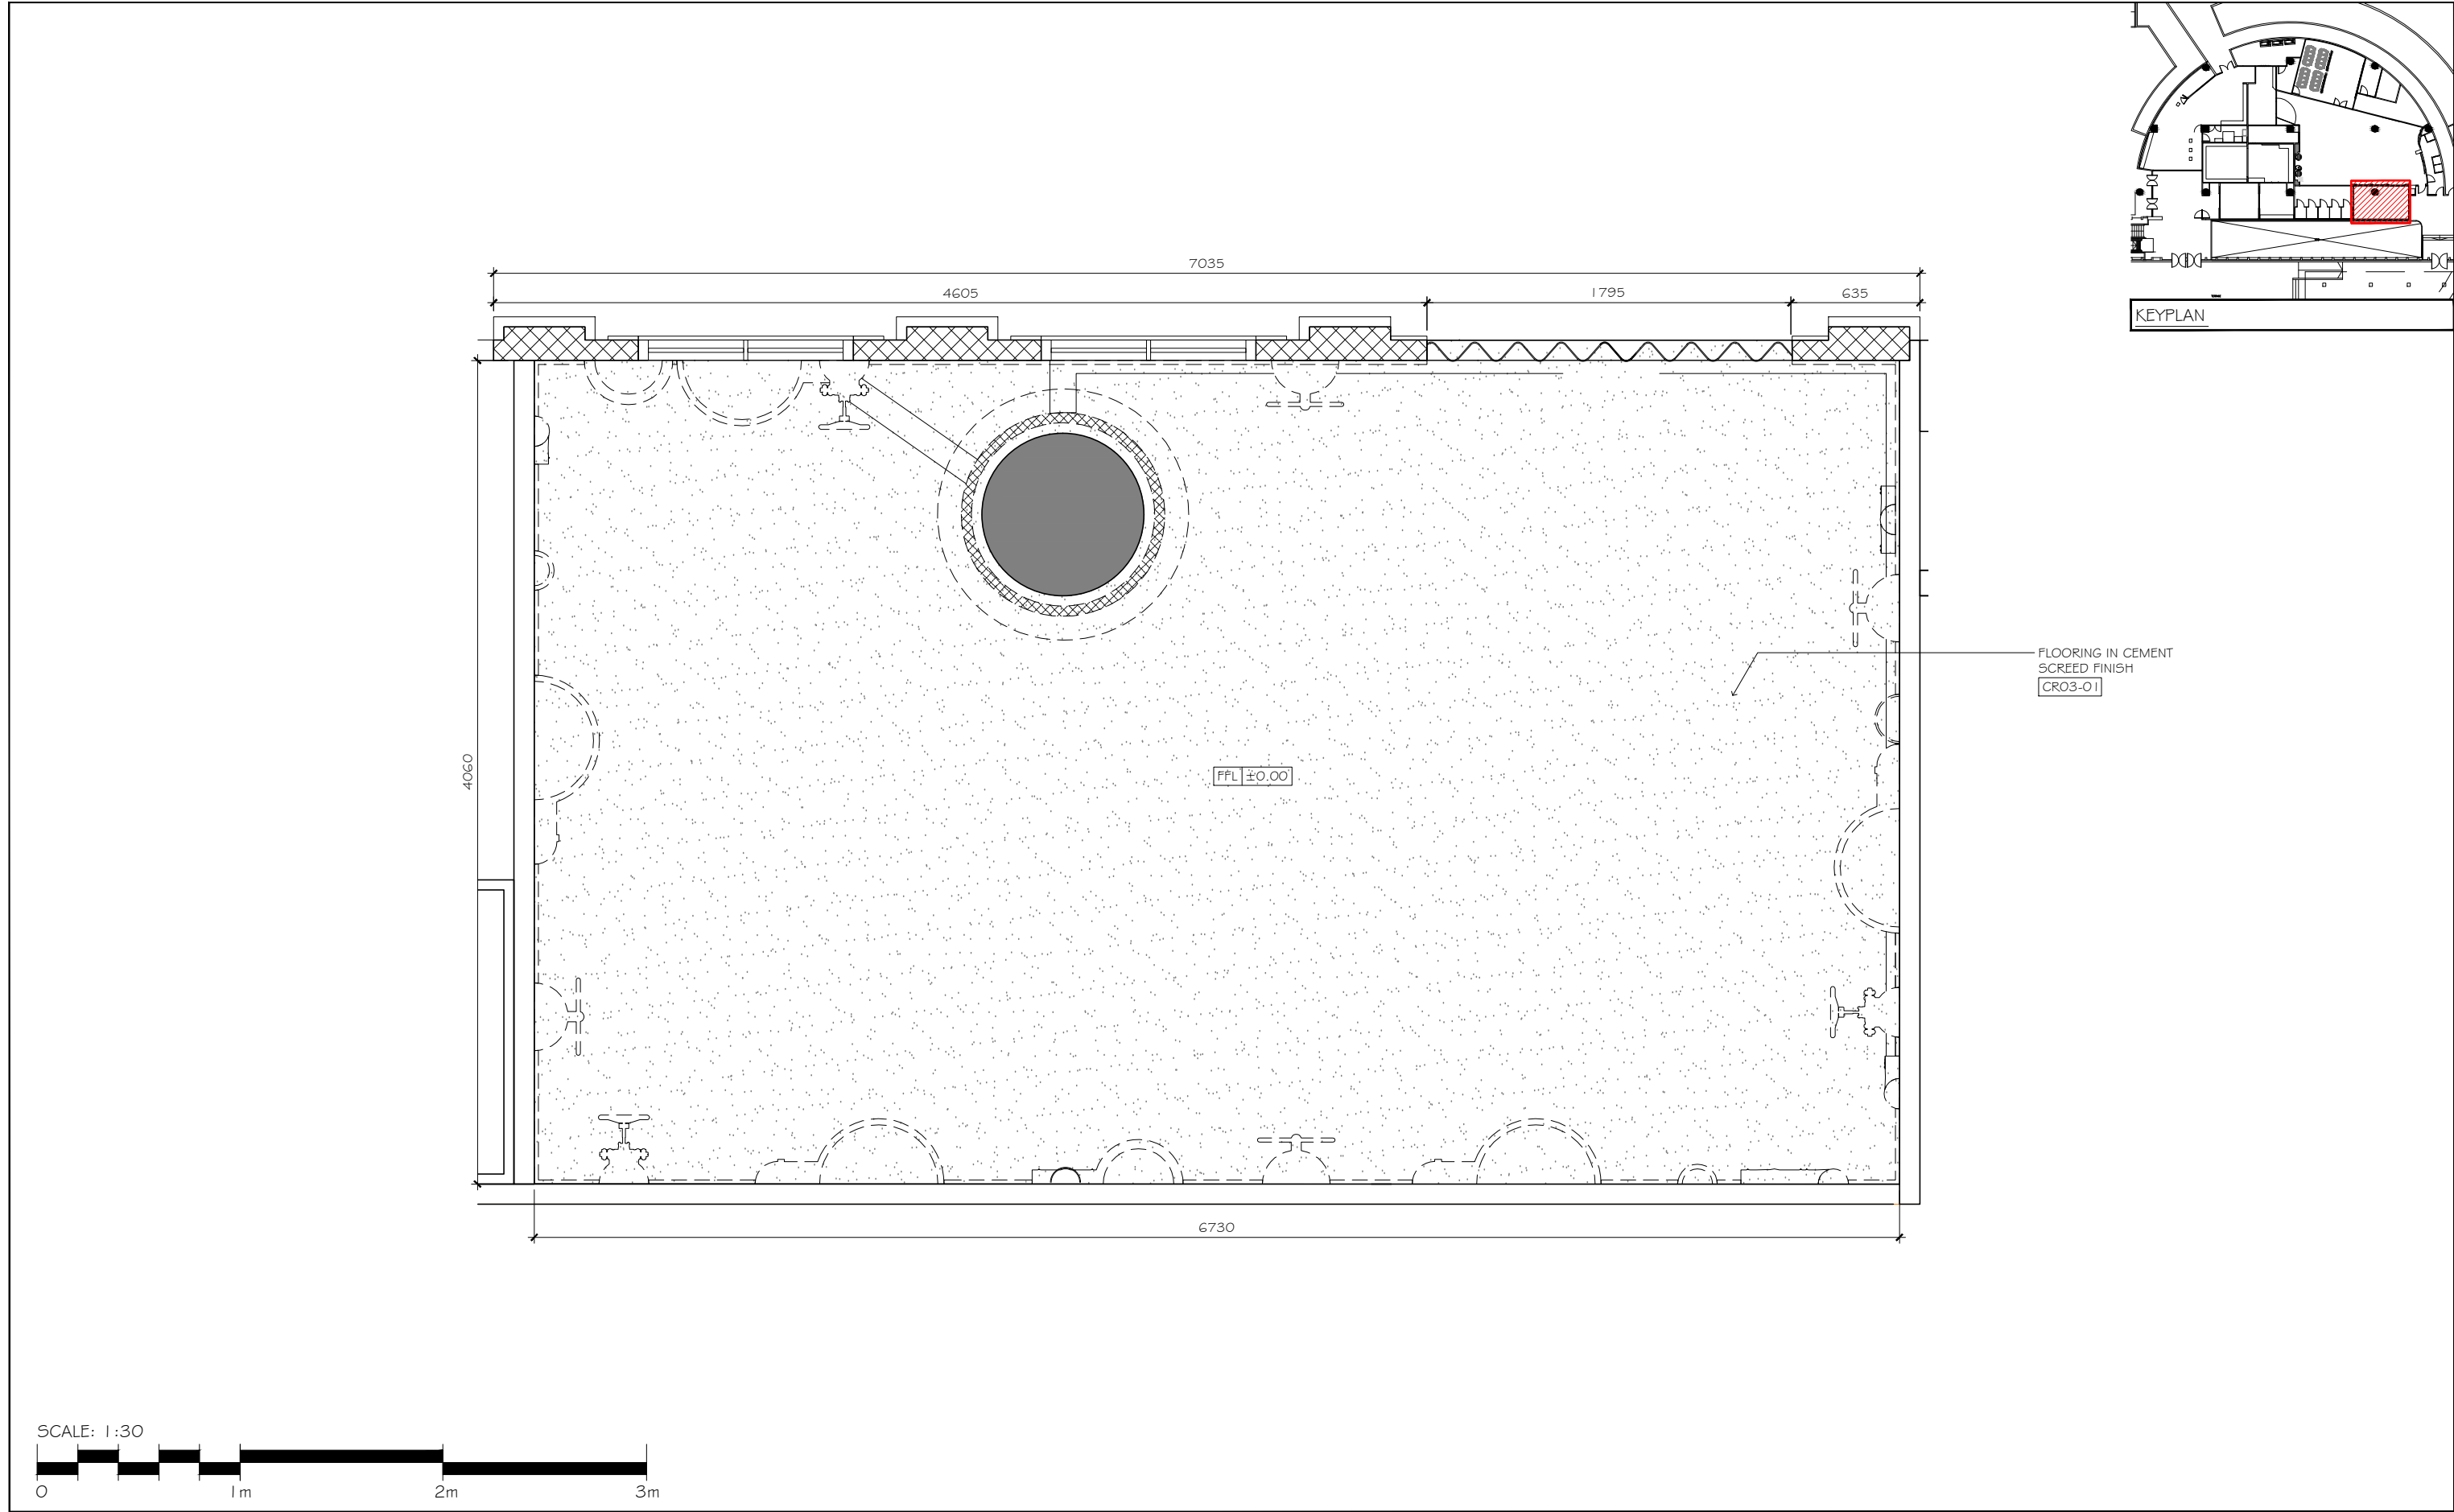

REVIEW OF SHOP DRAWING				REVISIONS			GENERAL NOTES			PROJECT			DRAWING TITLE			DATE		REVISION					
DESCRIPTION :		DATE :		SIGNED BY:		REVISION NO.:	DESCRIPTION :		DATE :		<div><div><div><div></div><div></div><div></div></div><div>Kingsmen</div><div>Kingsmen Exhibits Pte Ltd</div><div>Kingsmen Creative Centre</div><div>3 Changi South Lane</div><div>Singapore 486118</div><div>Tel (65) 6 88 000 88</div><div>Fax (65) 6 88 000 78</div><div>www.kingsmen-int.com</div></div><div>1. Contractors to verify all site dimensions.</div><div>2. Contractor is responsible for notifying Kingsmen if confusion arises on site or if dimensions and /or details are missing from drawing set before proceeding at site.</div><div>3. All wood grain on moveable and built-in furniture is to run in the direction as indicated by arrows on drawings.</div><div>4. No part of this work may be reproduced or used in any form or by any means without written permission from the publisher.</div><div>5. All prints, specifications and their copyright are the property of Kingsmen and shall be returned at the completion of the work.</div><div>6. All dimensions shall be checked on site before commencing any work or shop drawings. Any discrepancies occurring in the drawings must be referred to this office before the commencement of any work or the contractor shall bear the full responsibility for the same.</div><div>7. Do not scale drawings.</div><div>8. Figured dimensions shall be taken in preference to scaled dimensions.</div></div>			<div>PROJECT</div> <div>MONOPOLY DREAMS</div> <div>THE PEAK GALLERIA, HONG KONG</div>			<div>DRAWING TITLE</div> <div>ZONE 3: WATER WORKS FLOOR FINISH PLAN</div>			<div>DATE</div> <div>7 November 2018</div>		<div>REVISION</div> <div>02</div>	
APPROVED FOR CONSTRUCTION																							
APPROVED WITH COMMENTS RESUBMISSION REQUIRED																							
APPROVED WITH COMMENTS NO RESUBMISSION REQUIRED																							
DISAPPROVED RESUBMISSION REQUIRED																							
DRAWN BY: FAPO				CHECKED BY: YS/LN				SCALE A3 AS SHOWN				PILOT DATE 08 Feb 2018				DRAWING NUMBER MDE-05-101							
© COPYRIGHT THIS DRAWING/ DESIGN IS COPYRIGHT RESERVED.																							

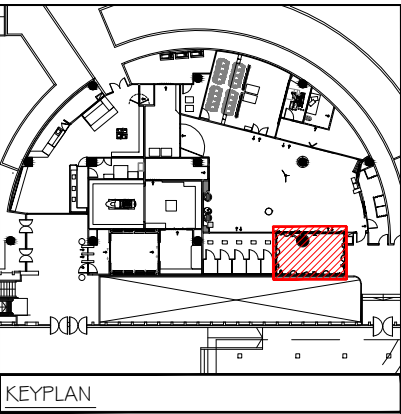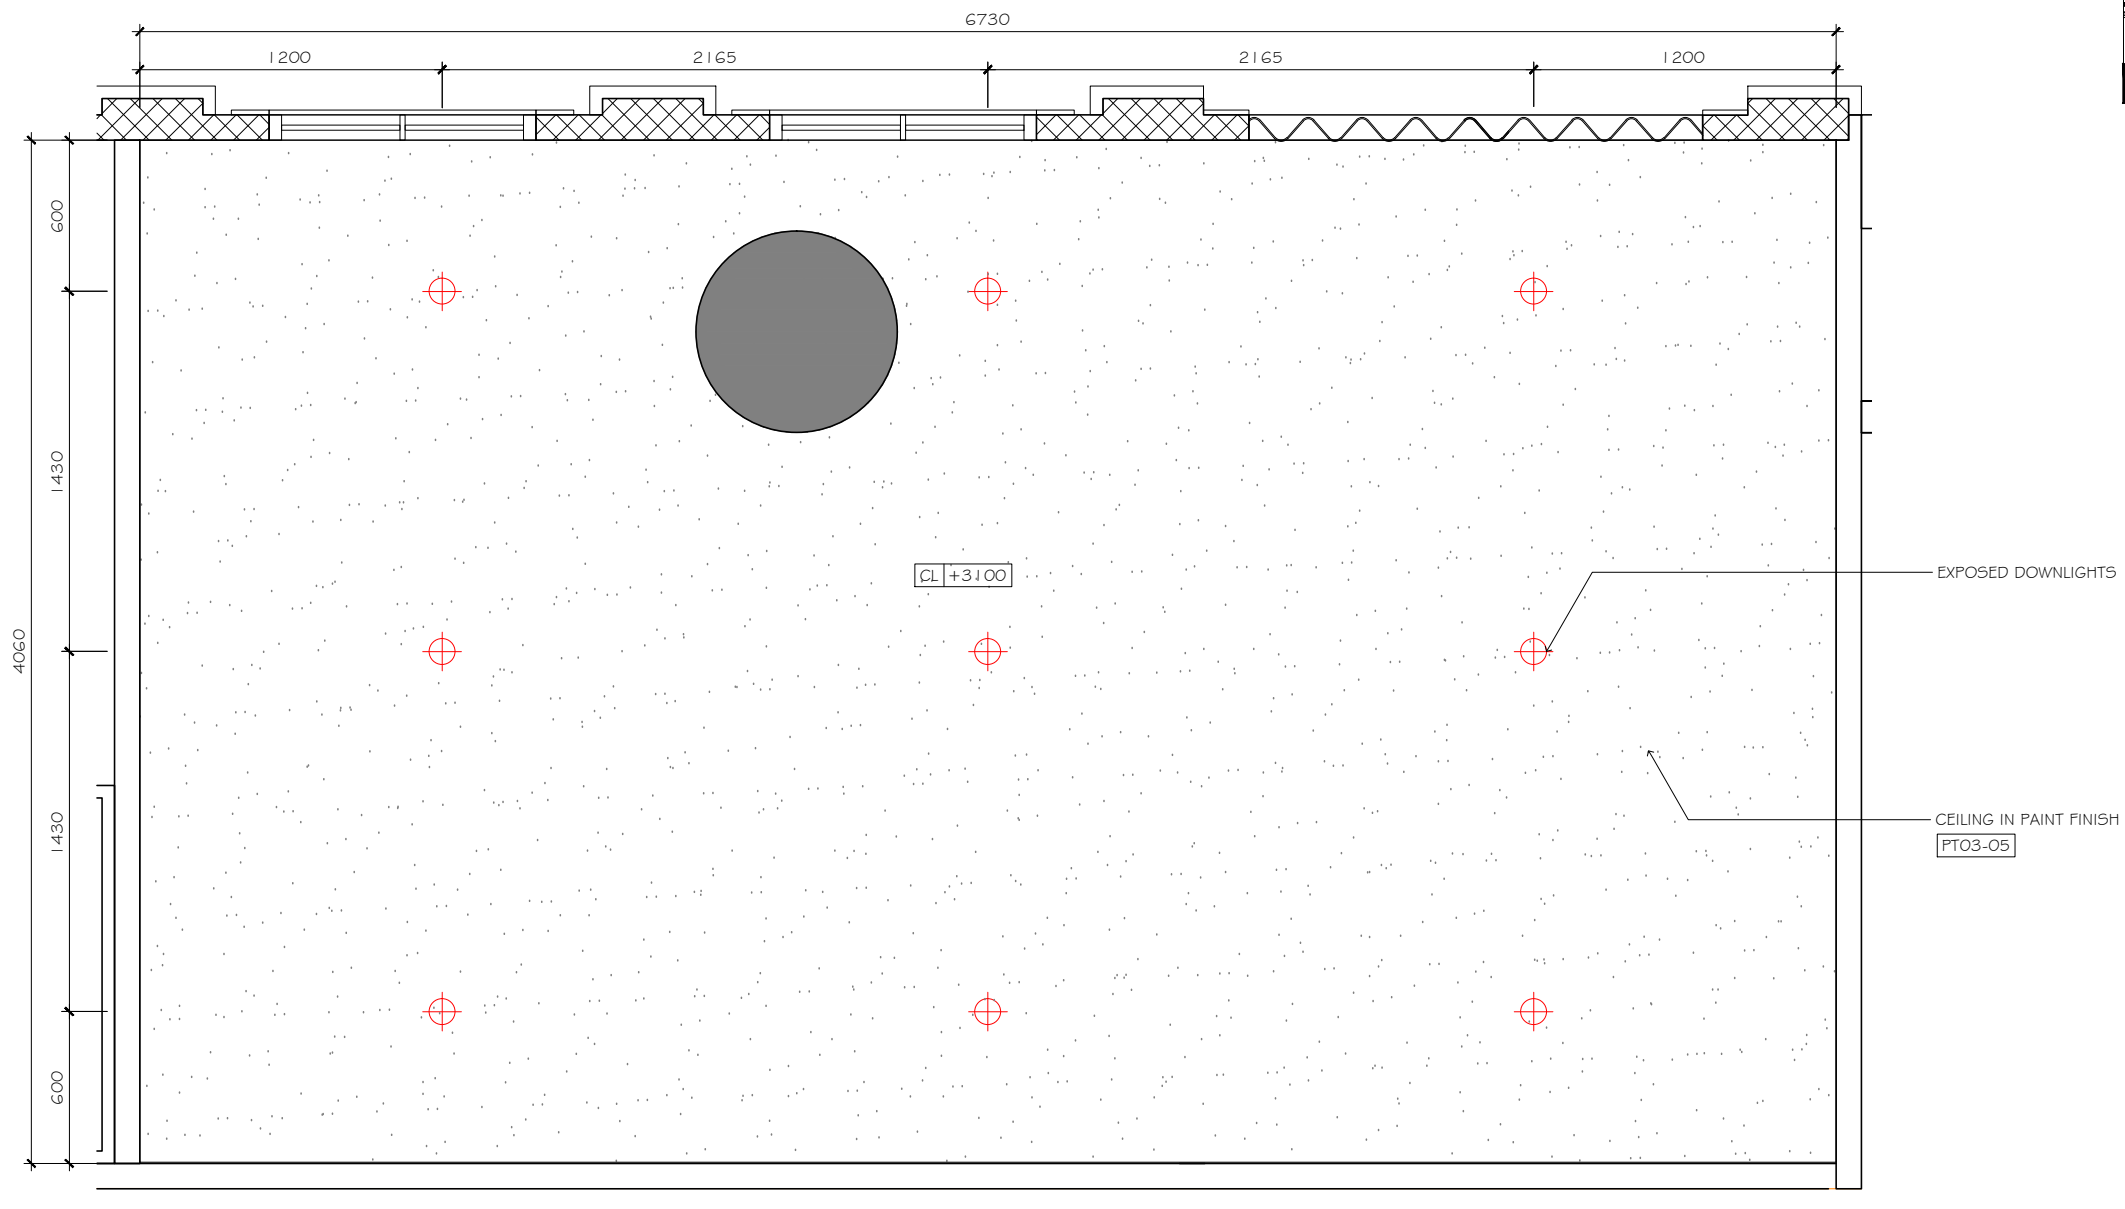

REVIEW OF SHOP DRAWING			REVISIONS		GENERAL NOTES		PROJECT		DRAWING TITLE		DATE	REVISION
DESCRIPTION :	DATE :	SIGNED BY :	REVISION NO.:	DESCRIPTION :	DATE :	<div>1. Contractors to verify all site dimensions.</div> <div>2. Contractor is responsible for notifying Kingsmen if confusion arises on site or if dimensions and /or details are missing from drawing set before proceeding at site.</div> <div>3. All wood grain on moveable and built-in furniture is to run in the direction as indicated by arrows on drawings.</div> <div>4. No part of this work may be reproduced or used in any form or by any means without written permission from the publisher.</div> <div>5. All prints, specifications and their copyright are the property of Kingsmen and shall be returned at the completion of the work.</div>	<div>6. All dimensions shall be checked on site before commencing any work or shop drawings. Any discrepancies occurring in the drawings must be referred to this office before the commencement of any work or the contractor shall bear the full responsibility for the same.</div> <div>7. Do not scale drawings.</div> <div>8. Figured dimensions shall be taken in preference to scaled dimensions.</div>	<div> Kingsmen Exhibits Pte Ltd Kingsmen Creative Centre 3 Changi South Lane Singapore 486118 Tel (65) 6 88 000 88 Fax (65) 6 88 000 78 www.kingsmen-int.com</div>	<div>MONOPOLY DREAMS THE PEAK GALLERIA, HONG KONG</div>	<div>DRAWING TITLE ZONE 3: WATER WORKS REFLECTED CEILING PLAN</div> <div>SCALE: A3 AS SHOWN PILOT DATE: 08 Feb 2018</div> <div>DRAWN BY: FAPO CHECKED BY: YS/LN</div>	<div>7 November 2018</div> <div>DRAWING NUMBER MDE-05-102</div> <div>© COPYRIGHT THIS DRAWING/ DESIGN IS COPYRIGHT RESERVED.</div>	<div>02</div>
APPROVED FOR CONSTRUCTION												
APPROVED WITH COMMENTS RESUBMISSION REQUIRED												
APPROVED WITH COMMENTS NO RESUBMISSION REQUIRED												
DISAPPROVED RESUBMISSION REQUIRED												

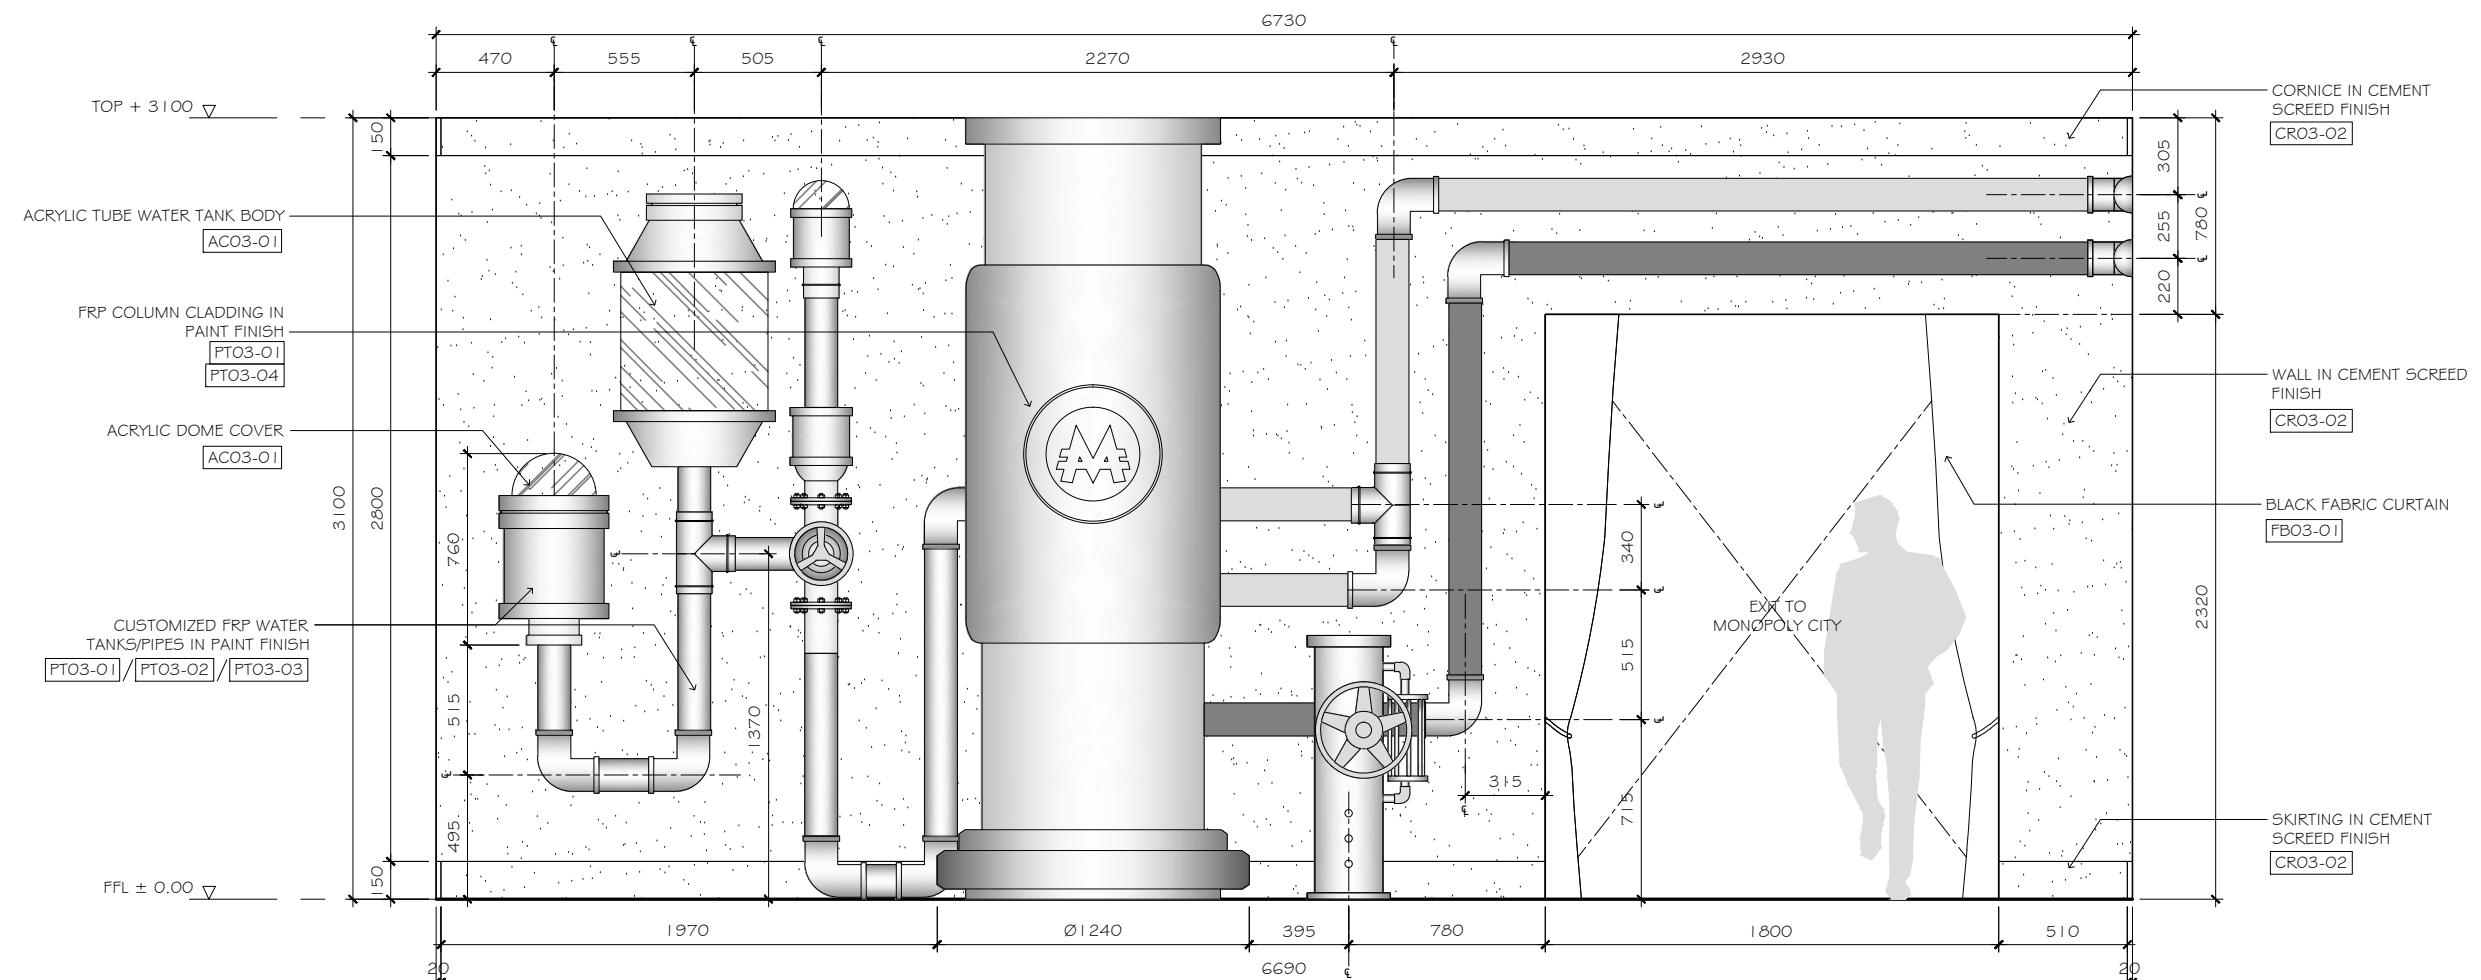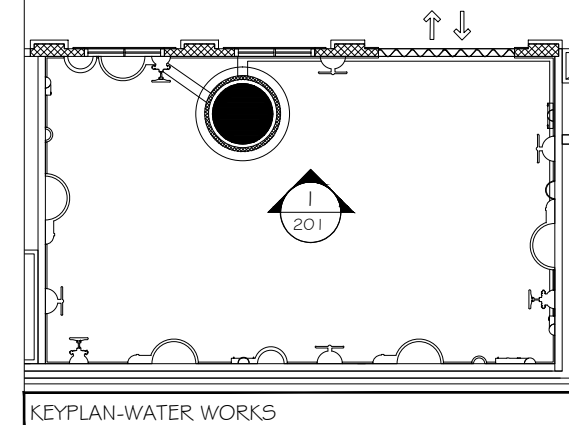

— WALL IN CEMENT SCREED
FINISH
CRO3-02

— BLACK FABRIC CURTAIN
FB03-01

— SKIRTING IN CEMENT
SCREED FINISH
CRO3-02

EXIT TO
MONOPOLY CITY



REVIEW OF SHOP DRAWING		
DESCRIPTION :	DATE :	SIGNED BY:
APPROVED FOR CONSTRUCTION		
APPROVED WITH COMMENTS RESUBMISSION REQUIRED		
APPROVED WITH COMMENTS NO RESUBMISSION REQUIRED		
DISAPPROVED RESUBMISSION REQUIRED		

[illegible]

| GENERAL NOTES

1. Contractors to verify all site dimensions.
2. Contractor is responsible for notifying Kungsman if confusion arises on site or if dimensions and/or details are missing from drawing set before proceeding at site.
3. All wood grain on moveable and built-in furniture is to run in the direction as indicated by arrows on drawings.
4. No part of this work may be reproduced or used in any form or by any means without written permission from the publisher.
5. All prints, specifications and their copyright are the property of Kungsman and shall be returned at the completion of the work.

6. All dimensions shall be checked on site before commencing any work or shop drawings. Any discrepancies occurring in the drawings must be referred to this office before the commencement of any work or the contractor shall bear the full responsibility for the same.
7. Do not scale drawings.
8. Figured dimensions shall be taken in preference to scaled dimensions.

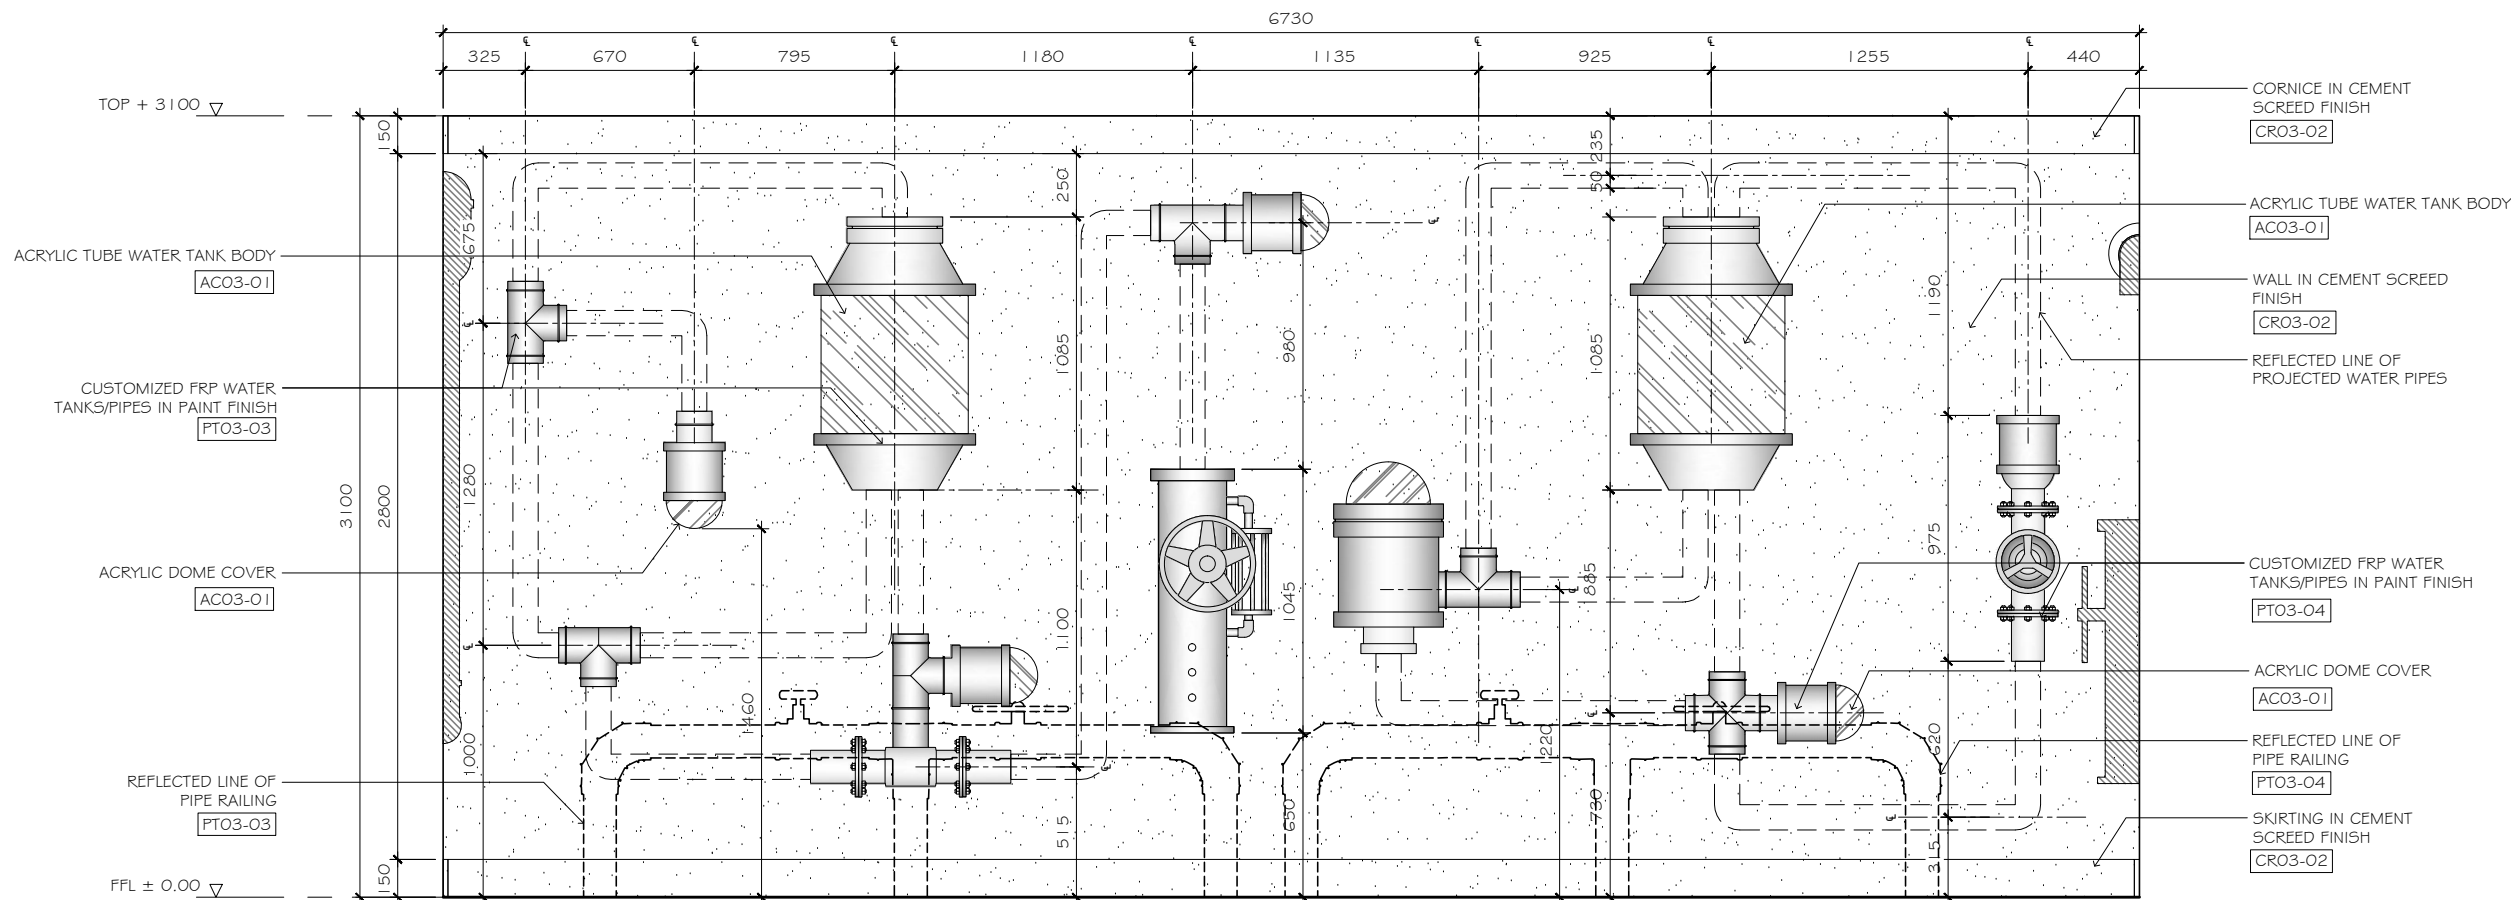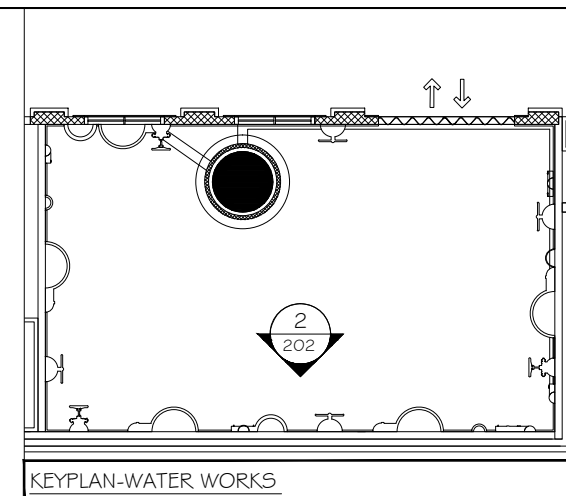

REVIEW OF SHOP DRAWING		
DESCRIPTION :	DATE :	SIGNED BY :
APPROVED FOR CONSTRUCTION		
APPROVED WITH COMMENTS RESUBMISSION REQUIRED		
APPROVED WITH COMMENTS NO RESUBMISSION REQUIRED		
DISAPPROVED RESUBMISSION REQUIRED		

REVISIONS		
REVISION NO.	DESCRIPTION :	DATE :

GENERAL NOTES

- Contractors to verify all site dimensions.
- Contractor is responsible for notifying Kingsmen if confusion arises on site or if dimensions and/or details are missing from drawing set before proceeding at site.
- All wood grain on moveable and built-in furniture is to run in the direction as indicated by arrows on drawings.
- No part of this work may be reproduced or used in any form or by any means without written permission from the publisher.
- All prints, specifications and their copyright are the property of Kingsmen and shall be returned at the completion of the work.

6. All dimensions shall be checked on site before commencing any work or shop drawings. Any discrepancies occurring in the drawings must be referred to this office before the commencement of any work or the contractor shall bear the full responsibility for the same.

7. Do not scale drawings.

8. Figured dimensions shall be taken in preference to scaled dimensions.

Kingsmen

Kingsmen Exhibits Pte Ltd

Kingsmen Creative Centre

3 Changi South Lane

Singapore 486118

Tel (65) 6 88 000 88

Fax (65) 6 88 000 78

www.kingsmen-int.com

PROJECT

MONOPOLY DREAMS

THE PEAK GALLERIA, HONG KONG

DRAWING TITLE

ZONE 3: WATER WORKS

INTERIOR ELEVATION 2

SCALE A3 AS SHOWN

PILOT DATE 08 Feb 2018

CHECKED BY YS/LN

DRAWN BY FAPO

DATE

7 November 2018

REVISION



02

DRAWING NUMBER

MDE-05-202

© COPYRIGHT

THIS DRAWING/ DESIGN IS COPYRIGHT RESERVED.

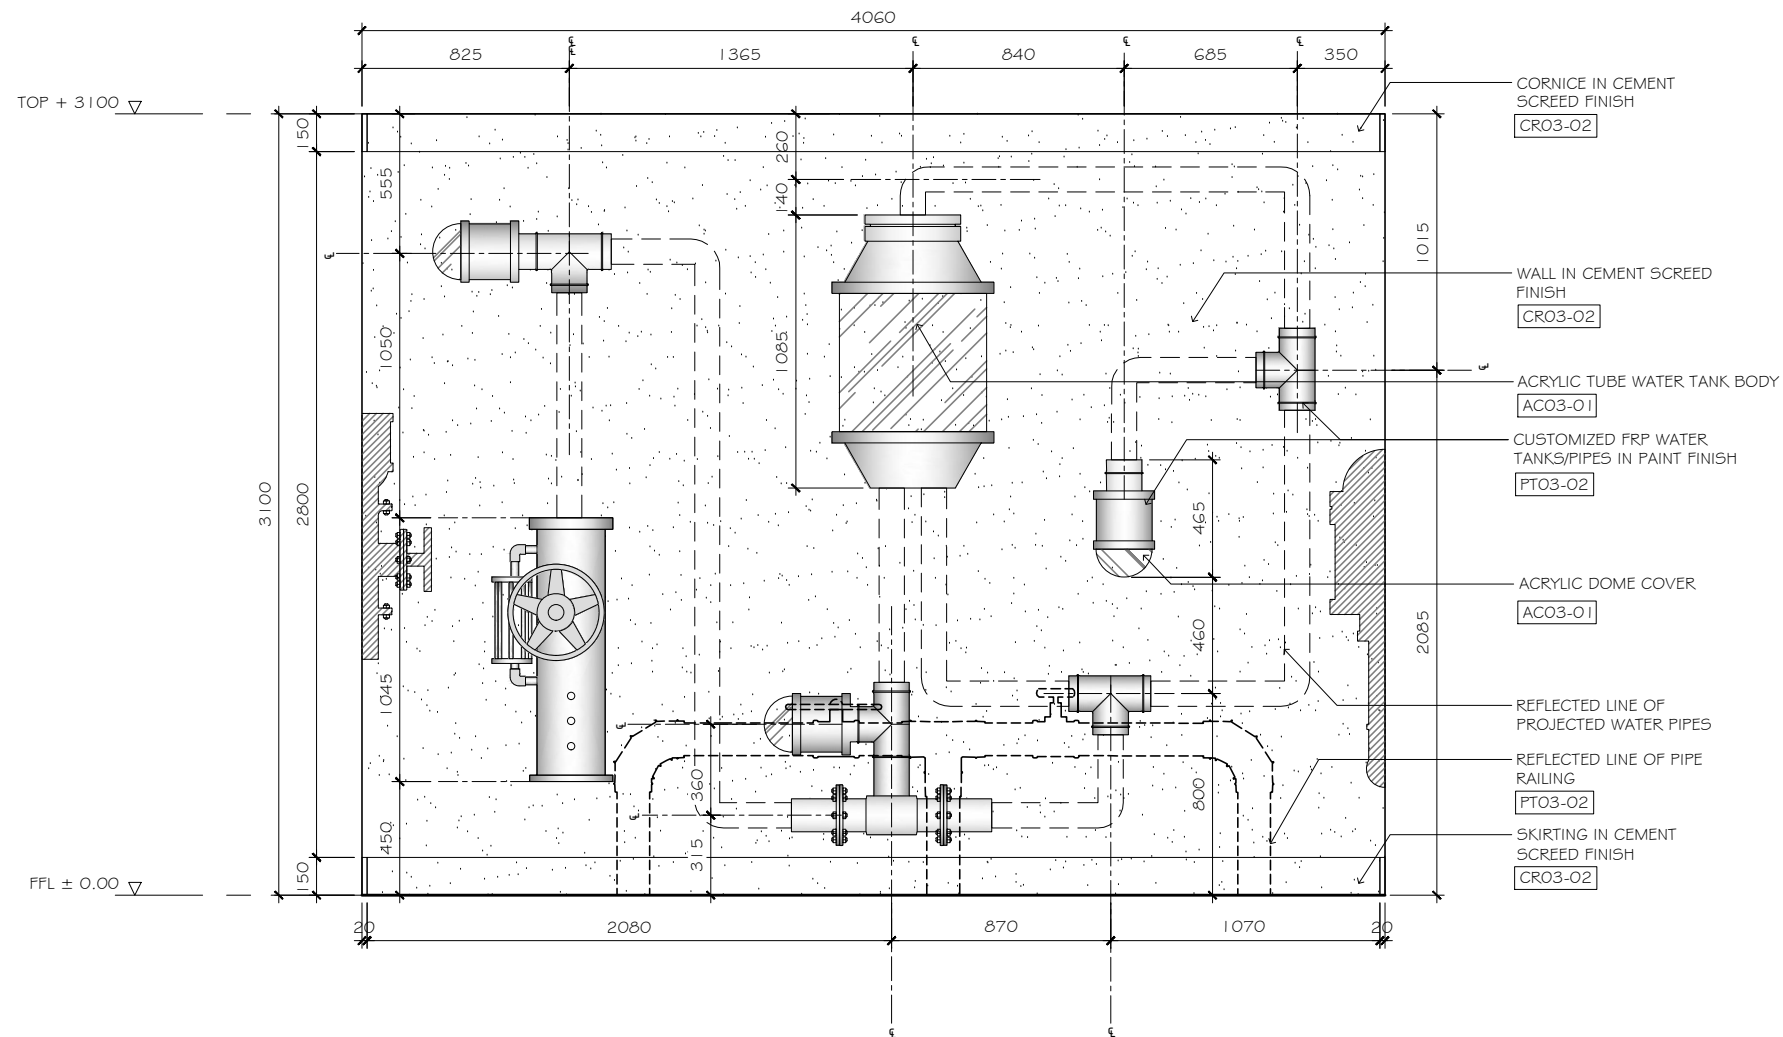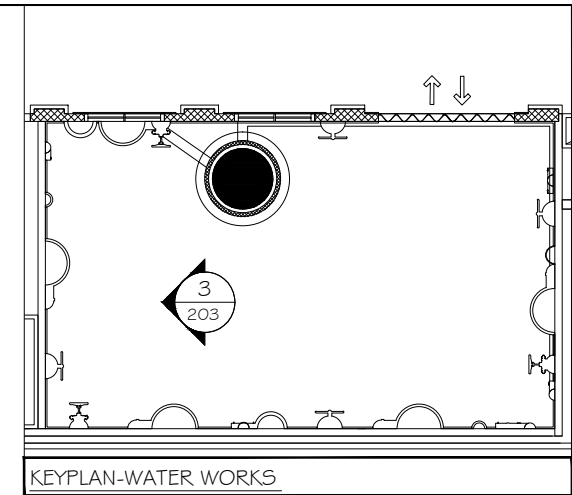

3
203 INTERIOR ELEVATION 3 (WATERWORKS)
SCALE: 1:30

NOT FOR CONSTRUCTION

REVIEW OF SHOP DRAWING		
DESCRIPTION :	DATE :	SIGNED BY:
APPROVED FOR CONSTRUCTION		
APPROVED WITH COMMENTS RESUBMISSION REQUIRED		
APPROVED WITH COMMENTS NO RESUBMISSION REQUIRED		
DISAPPROVED RESUBMISSION REQUIRED		

REVISIONS		
REVISION NO.	DESCRIPTION :	DATE :

GENERAL NOTES

- Contractors to verify all site dimensions.
- Contractor is responsible for notifying Kingsmen if confusion arises on site or if dimensions and/or details are missing from drawing set before proceeding at site.
- All wood grain on moveable and built-in furniture is to run in the direction as indicated by arrows on drawings.
- No part of this work may be reproduced or used in any form or by any means without written permission from the publisher.
- All prints, specifications and their copyright are the property of Kingsmen and shall be returned at the completion of the work.

6. All dimensions shall be checked on site before commencing any work or shop drawings. Any discrepancies occurring in the drawings must be referred to this office before the commencement of any work or the contractor shall bear the full responsibility for the same.

7. Do not scale drawings.

8. Figured dimensions shall be taken in preference to scaled dimensions.


Kingsmen
Kingsmen Exhibits Pte Ltd
Kingsmen Creative Centre
3 Changi South Lane
Singapore 486118
Tel (65) 6 88 000 88
Fax (65) 6 88 000 78
www.kingsmen-int.com

PROJECT
MONOPOLY DREAMS
THE PEAK GALLERIA, HONG KONG


DRAWING TITLE
**ZONE 3: WATER WORKS
INTERIOR ELEVATION 3**

SCALE A3 AS SHOWN	PILOT DATE 08 Feb 2018
DRAWN BY FAPO	CHECKED BY YS/LN

DATE 7 November 2018	REVISION 02
DRAWING NUMBER MDE-05-203	
© COPYRIGHT THIS DRAWING/ DESIGN IS COPYRIGHT RESERVED.	

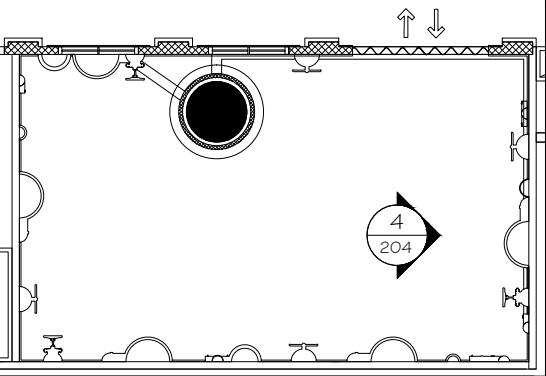

KEYPLAN-WATER WORKS

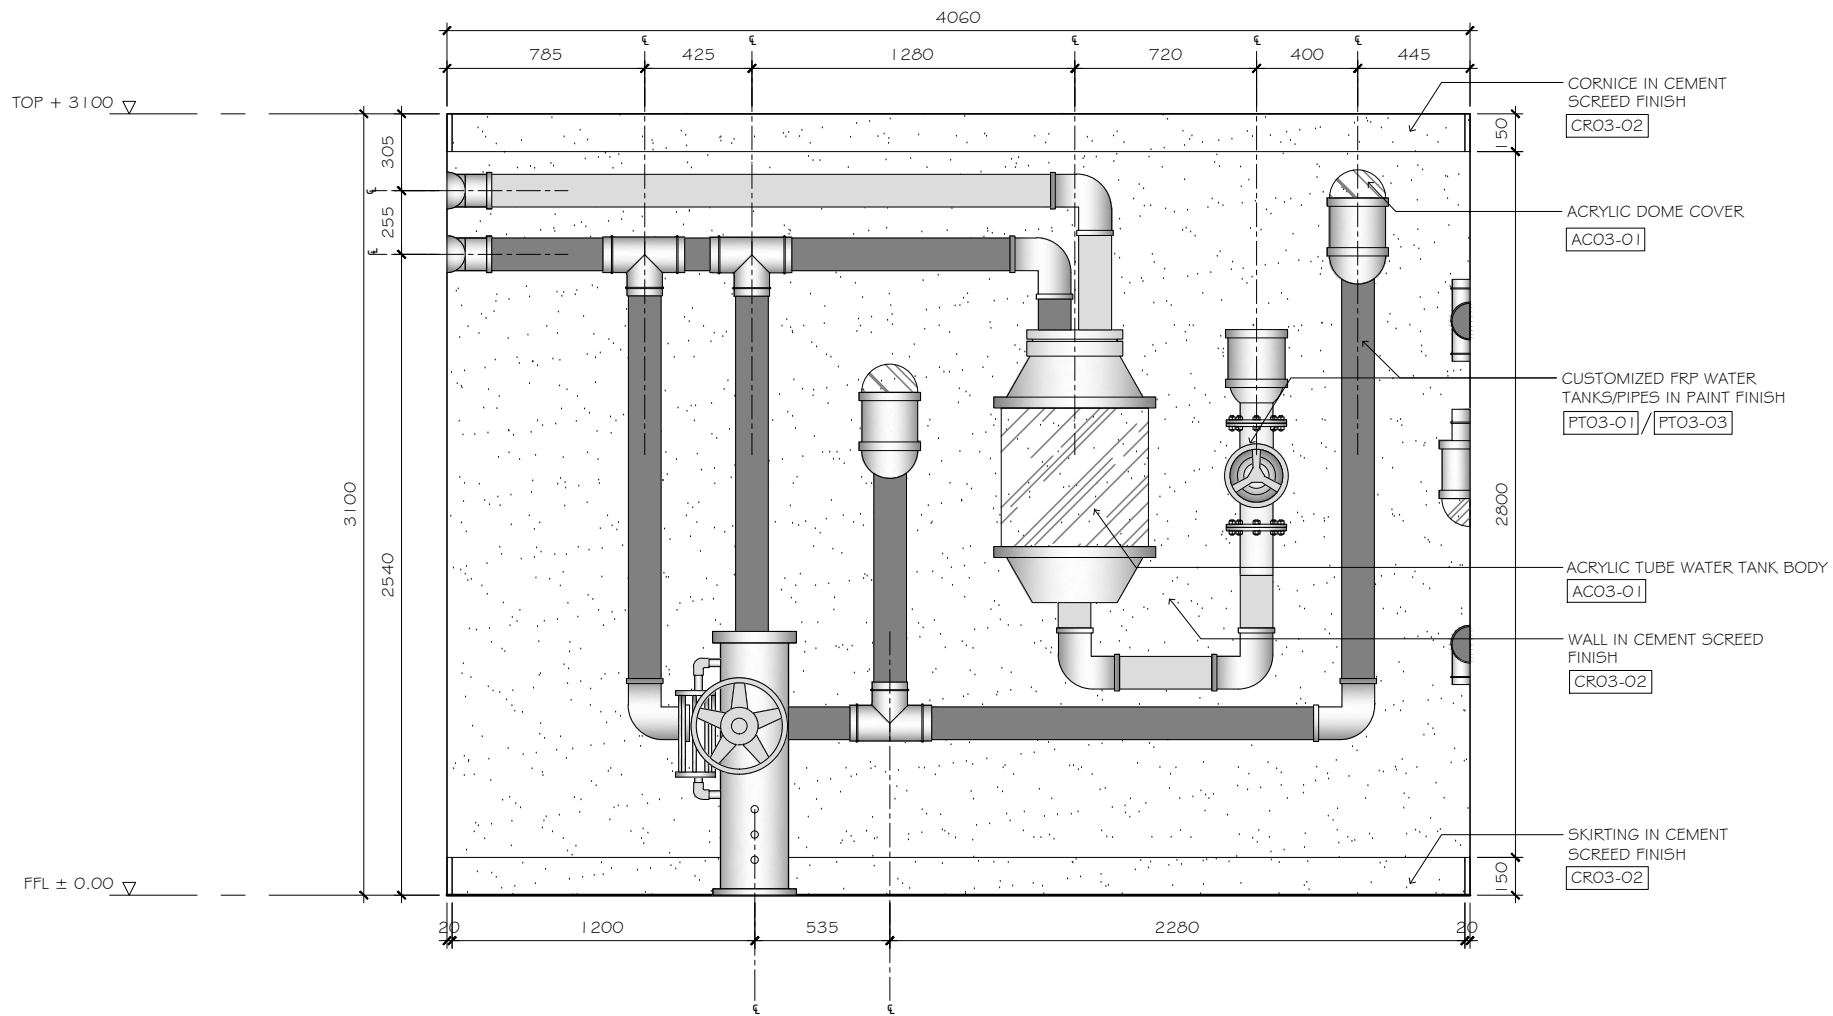

4
204 INTERIOR ELEVATION 4 (WATERWORKS)
SCALE: 1:30

NOT FOR CONSTRUCTION

REVIEW OF SHOP DRAWING			REVISIONS			GENERAL NOTES			PROJECT			DRAWING TITLE			DATE			REVISION		
DESCRIPTION :	DATE :	SIGNED BY:	REVISION NO.:	DESCRIPTION :	DATE :	<p>1. Contractors to verify all site dimensions.</p> <p>2. Contractor is responsible for notifying Kingsmen if confusion arises on site or if dimensions and /or details are missing from drawing set before proceeding at site.</p> <p>3. All wood grain on moveable and built-in furniture is to run in the direction as indicated by arrows on drawings.</p> <p>4. No part of this work may be reproduced or used in any form or by any means without written permission from the publisher.</p> <p>5. All prints, specifications and their copyright are the property of Kingsmen and shall be returned at the completion of the work.</p> <p>6. All dimensions shall be checked on site before commencing any work or shop drawings. Any discrepancies occurring in the drawings must be referred to this office before the commencement of any work or the contractor shall bear the full responsibility for the same.</p> <p>7. Do not scale drawings.</p> <p>8. Figured dimensions shall be taken in preference to scaled dimensions.</p>			Kingsmen			ZONE 3: WATER WORKS			7 November 2018			01		
APPROVED FOR CONSTRUCTION									Kingsmen Exhibits Pte Ltd			INTERIOR ELEVATION 4								
APPROVED WITH COMMENTS RESUBMISSION REQUIRED									Kingsmen Creative Centre			A3 A5 SHOWN			08 Feb 2018			MDE-05-204		
APPROVED WITH COMMENTS NO RESUBMISSION REQUIRED									3 Changi South Lane			DRAWN BY			CHECKED BY			© COPYRIGHT		
DISAPPROVED RESUBMISSION REQUIRED									Singapore 486118			FAPO			YS/LN			THIS DRAWING/ DESIGN IS COPYRIGHT RESERVED.		
									Tel (65) 6 88 000 88											
									Fax (65) 6 88 000 78											
									www.kingsmen-int.com											



REVIEW OF SHOP DRAWING		
DESCRIPTION :	DATE :	SIGNED BY:
APPROVED FOR CONSTRUCTION		
APPROVED WITH COMMENTS RESUBMISSION REQUIRED		
APPROVED WITH COMMENTS NO RESUBMISSION REQUIRED		
DISAPPROVED RESUBMISSION REQUIRED		

[illegible]

GENERAL NOTES

1. Contractors to verify all site dimensions.
2. Contractor is responsible for notifying Kungsman if confusion arises on site or if dimensions and/or details are missing from drawing set before proceeding at site.
3. All wood grain on moveable and built-in furniture is to run in the direction as indicated by arrows on drawings.
4. No part of this work may be reproduced or used in any form or by any means without written permission from the publisher. All rights, specifications and the copyright are the property of Kungman & Schellberg AB. All rights reserved. All rights reserved.

6. All dimensions shall be checked on site before commencing any work or shop drawings. Any discrepancies occurring in the drawings must be referred to this office before the commencement of any work or the contractor shall bear the full responsibility for the same.

7. Do not scale drawings.

8. Figured dimensions shall be taken in preference to scaled dimensions.

kingsmen
Kingsmen Exhibits Pte Ltd
Kingsmen Creative Centre
3 Changi South Lane
Singapore 486118
Tel (65) 6 88 000 88
Fax (65) 6 88 000 78
www.kingsmen-int.com

PROJECT

MONOPOLY DREAMS
THE PEAK GALLERIA, HONG KONG

DRAWING TITLE	
ZONE 3: WATER WORKS METAL PIPE RAILING	
SCALE	PILOT DATE
A3 AS SHOWN	08 Feb 2018
DRAWN BY	CHECKED BY
MC	YS/LN

DATE	REVISION
7 November 2018	00
DRAWING NUMBER	
MDE-05-300	
© COPYRIGHT THIS DRAWING/ DESIGN IS COPYRIGHT RESERVED.	